




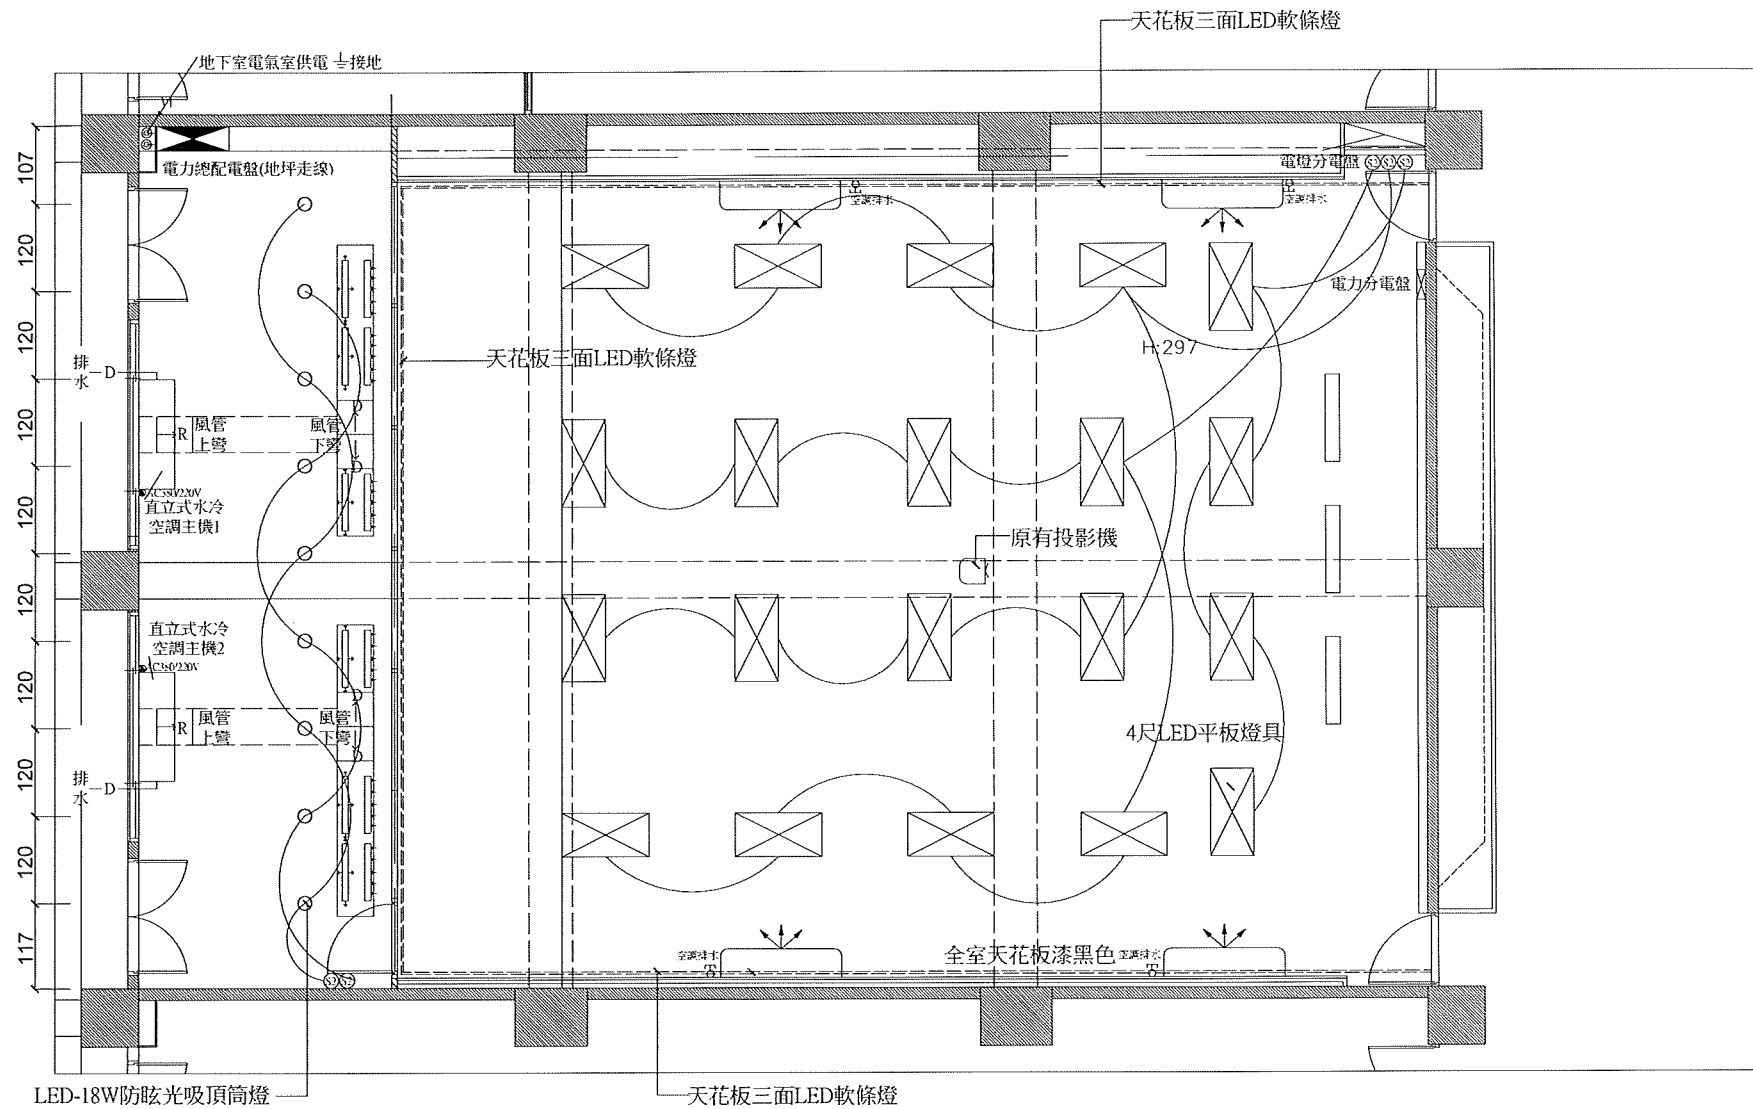

D102實作場域計畫工作坊照明/空調配置平面圖 S:1/100 單位:CM 115/09/06

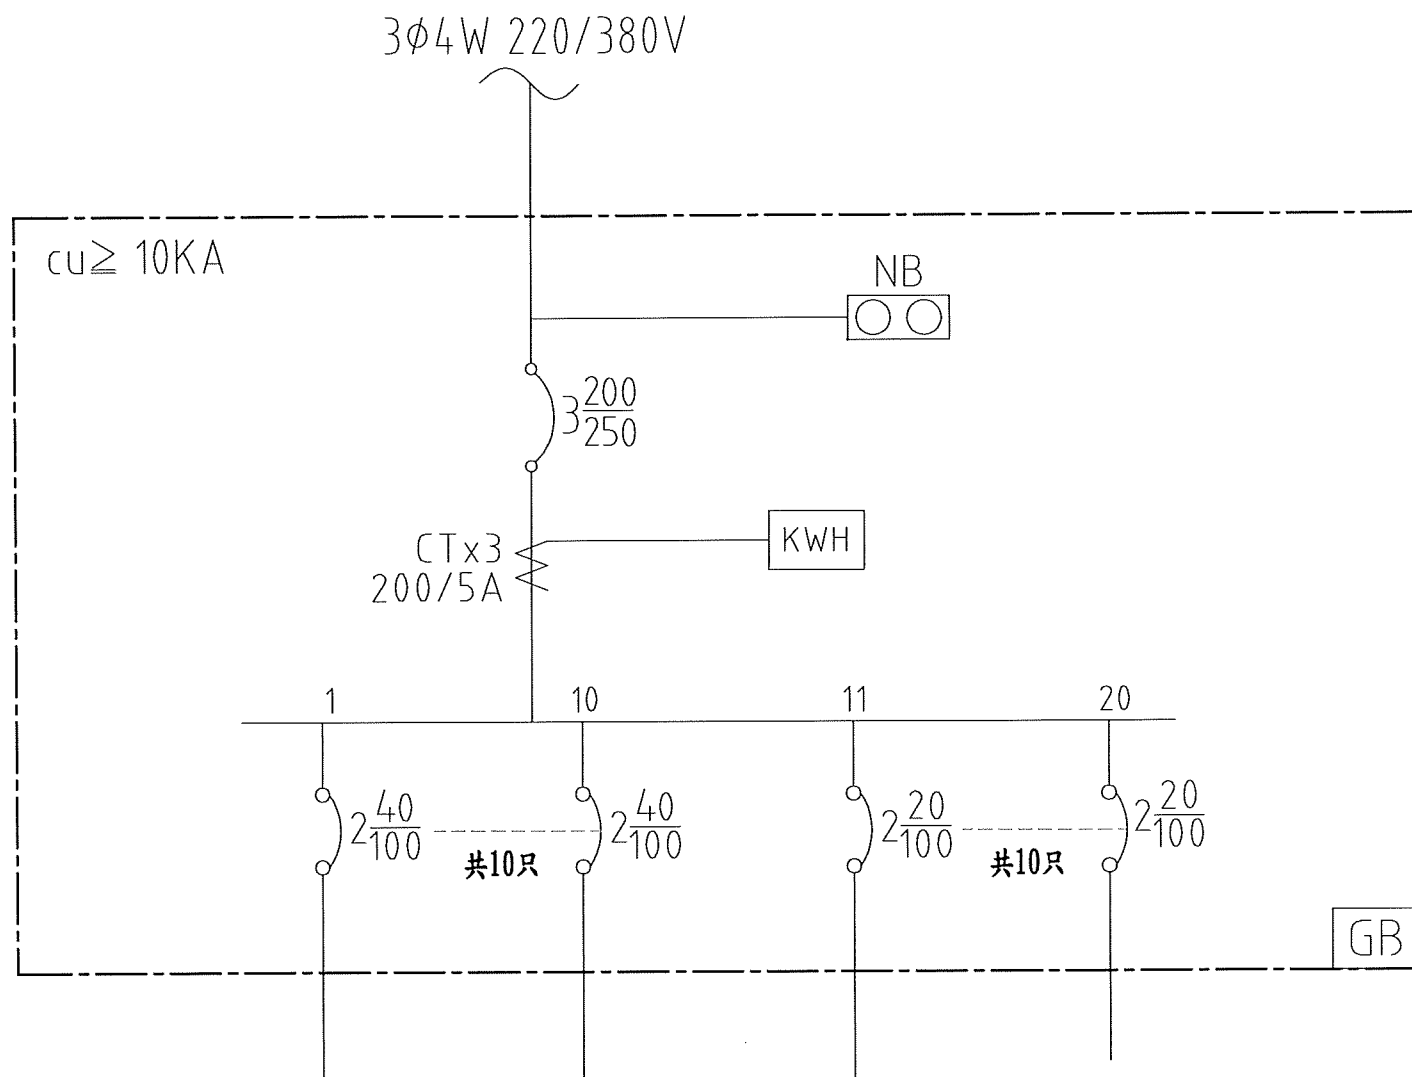

單線1

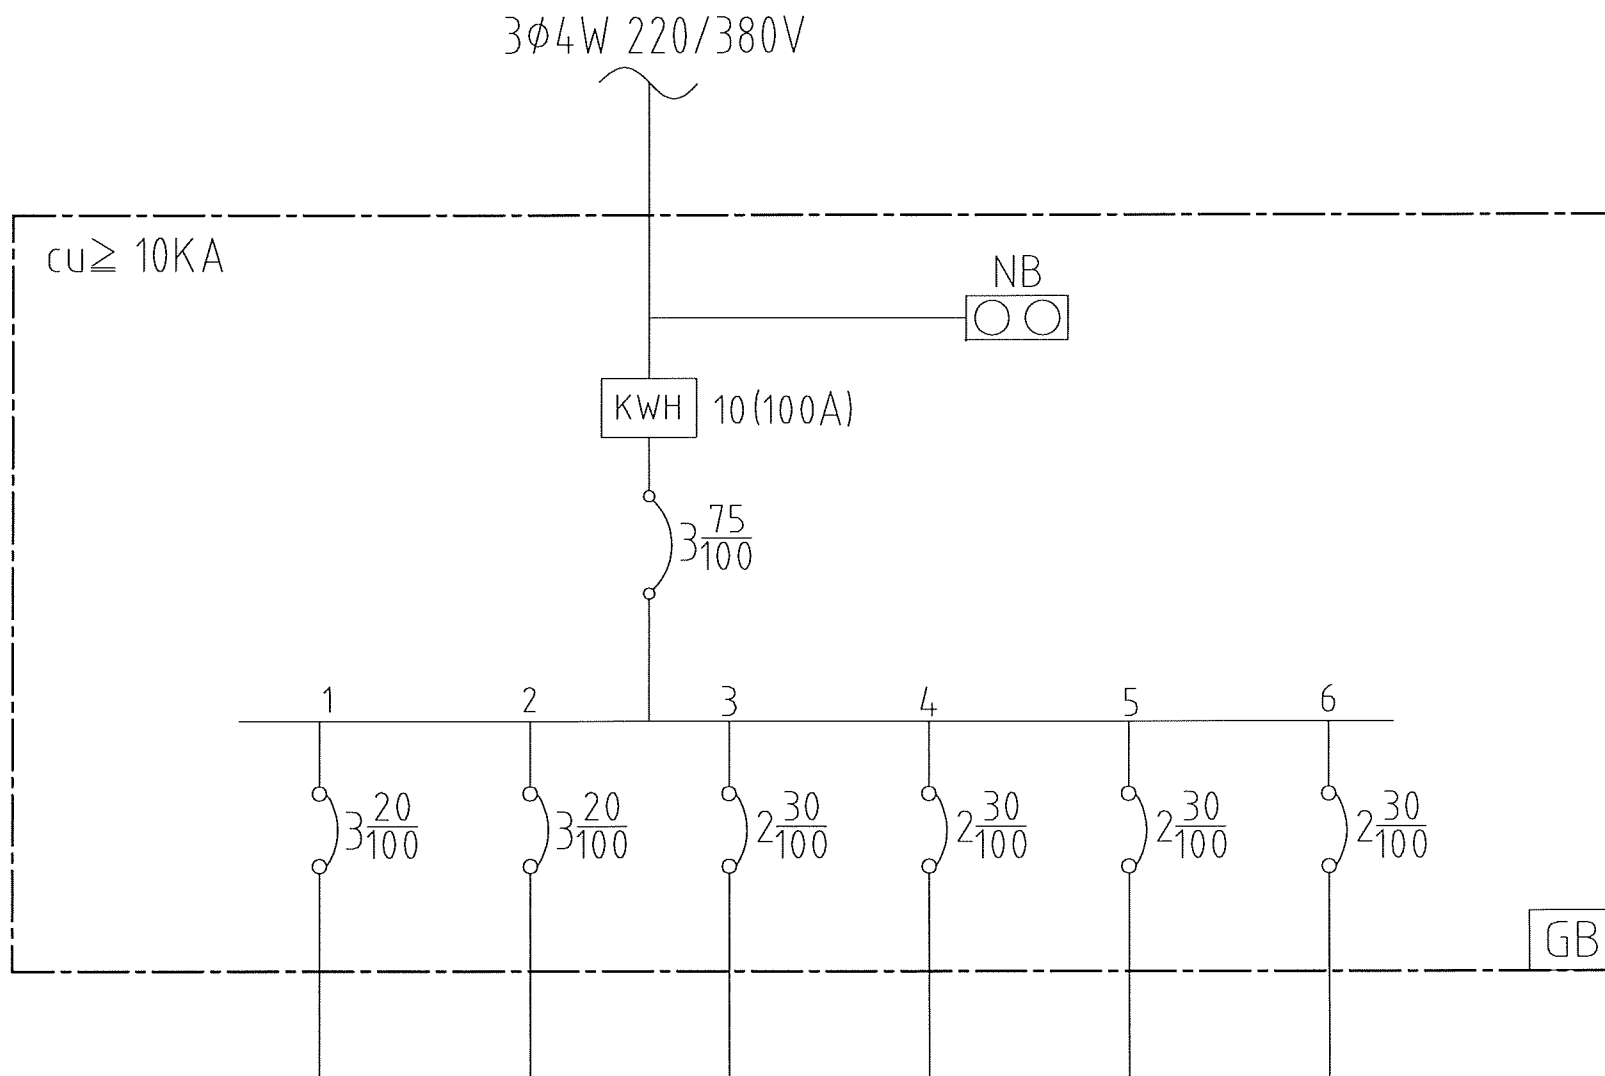

單線2